


İli Belediyesi Mahallesi Plan No Pafta No	MANİSA SARUHANLI HACIRAHMANLI
---	-------------------------------------

Nokta No	Koordineler (ITRF 96)	
	Y	X
213/2	552543.57	4290402.87
213/3	552595.26	4290310.91
213/4	552539.09	4290276.85
213/5	552482.45	4290242.50
213/6	552300.33	4290132.06
213/7	552300.63	4290148.35
213/8	552299.77	4290167.71
213/9	552298.90	4290187.07
213/10	552292.32	4290216.40
213/11	552286.23	4290241.01
213/12	552273.03	4290294.34
213/13	552263.89	4290329.30
213/14	552309.77	4290355.84
213/15	552356.01	4290382.58
213/16	552409.50	4290413.52
213/17	552442.89	4290432.83
213/18	552464.69	4290445.60
213/19	552502.47	4290378.38
213/20	552487.41	4290368.81
213/21	552448.51	4290344.10
213/22	552431.45	4290333.26
213/23	552396.28	4290310.92
213/24	552340.12	4290275.24

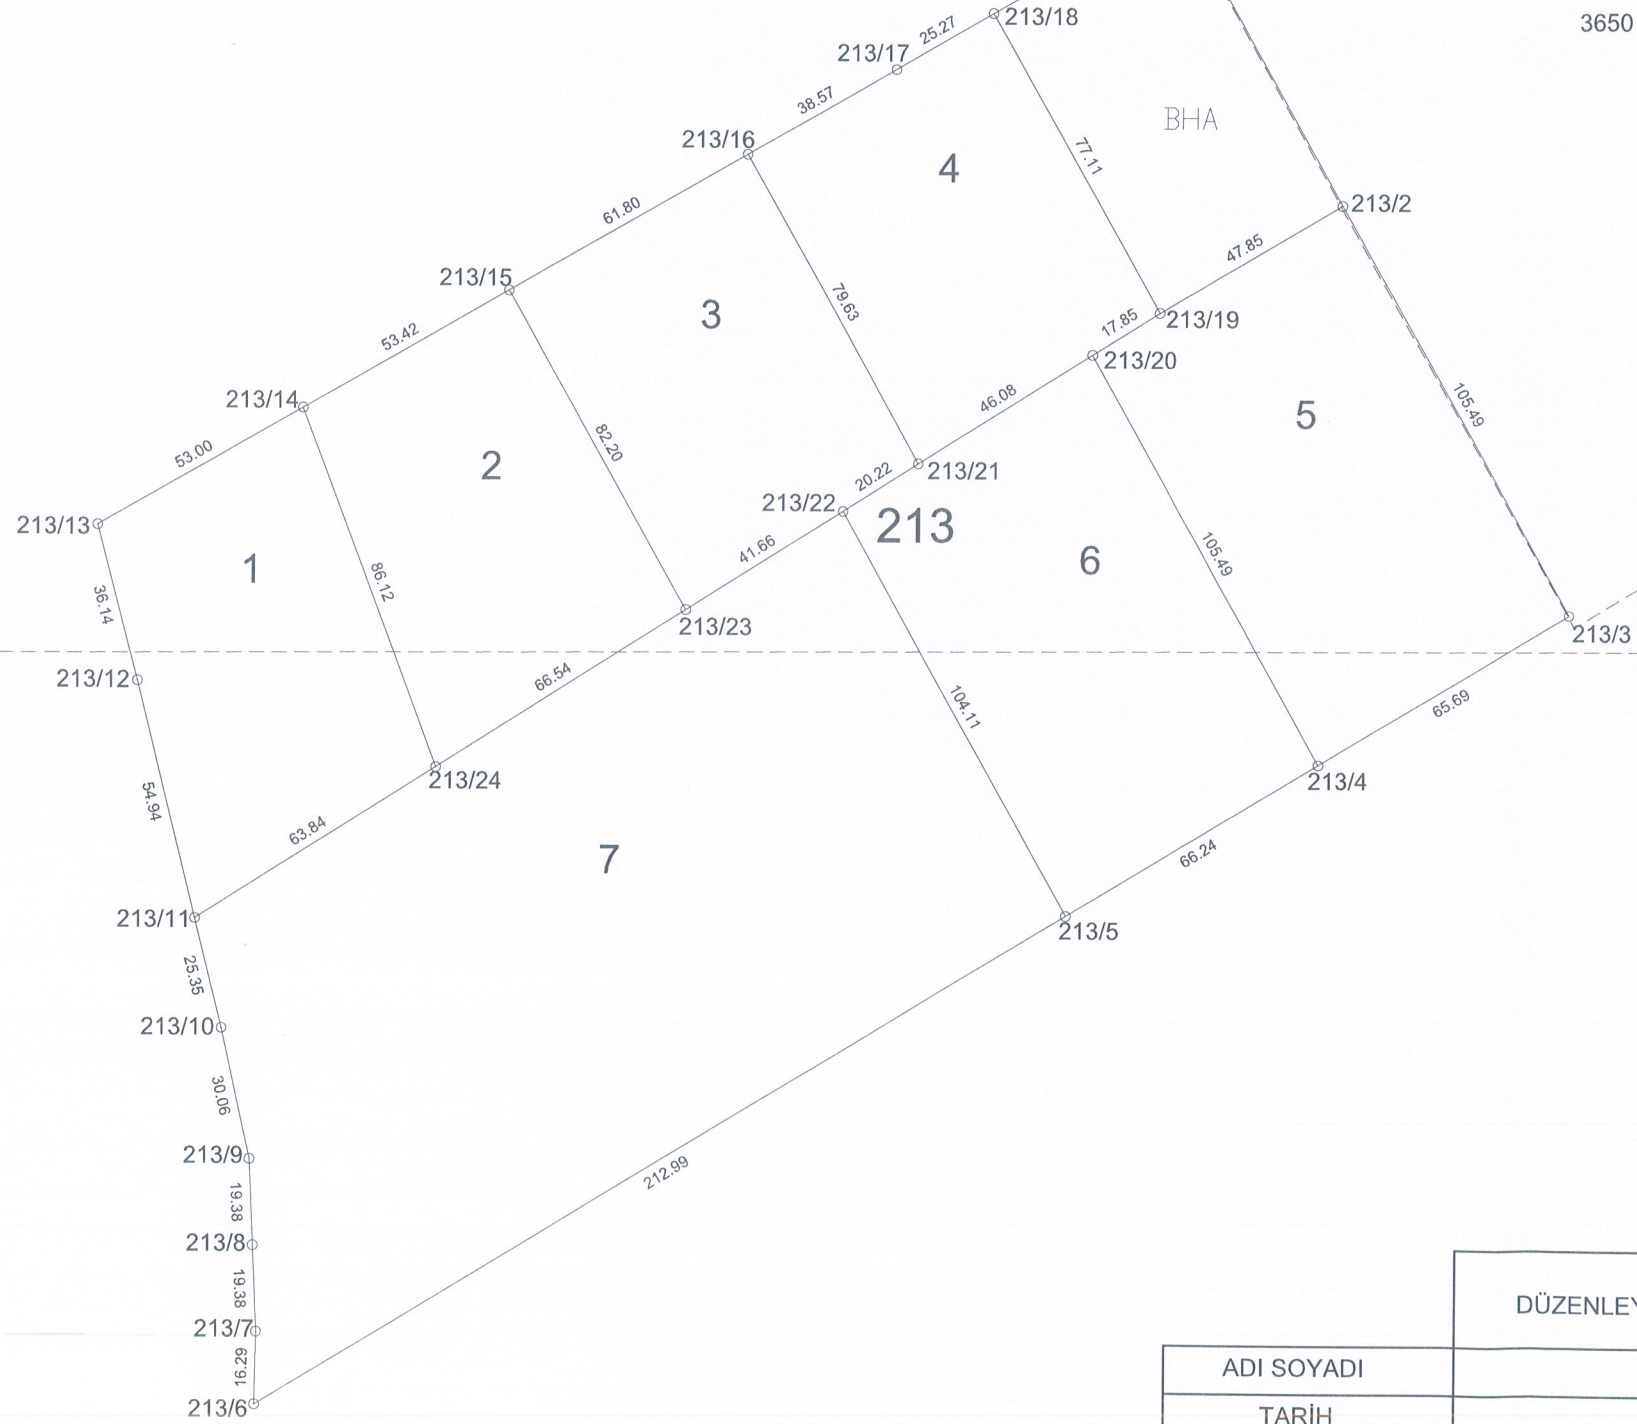

ADI SOYADI	DÜZENLEYEN	UYGUNDUR BELEDİYE / ÖZEL İDARE		KADASTRO MÜDÜRLÜĞÜ
		KONTROL EDEN	ONAYLAYAN	
TARİH				
İMZA				

İli	MANİSA
Belediyesi	SARUHANLI
Mahallesi	HACİRAHMANLI
Plan No	
Pafta No	

K19-D-03-A-1-A

K19-D-03-A-1-D

Nokta No	Koordinatlar (ITRF 96)	
	Y	X
214/1	552580.63	4290287.85
214/2	552622.75	4290206.39
214/3	552665.86	4290123.04
214/4	552601.91	4290081.40
214/5	552589.33	4290073.20
214/6	552536.51	4290038.81
214/7	552505.06	4290018.33
214/8	552488.46	4290008.16
214/9	552443.07	4289980.36
214/10	552347.58	4289920.36
214/11	552298.50	4289988.68
214/12	552296.68	4290013.30
214/13	552297.82	4290035.35
214/14	552298.97	4290057.39
214/15	552300.07	4290117.71
214/16	552389.24	4290171.79
214/17	552451.74	4290209.69
214/18	552455.07	4290211.71
214/19	552507.74	4290243.65
214/20	552555.57	4290164.77
214/21	552552.50	4290162.87
214/22	552503.21	4290132.33
214/23	552486.19	4290121.79
214/24	552437.76	4290091.78

	DÜZENLEYEN	UYGUNDUR BELEDİYE / ÖZEL İDARE		KADASTRO MÜDÜRLÜĞÜ
		KONTROL EDEN	ONAYLAYAN	
ADI SOYADI				
TARİH				
İMZA				



4 290 400

K19-D-03-A-1-A


4 290 200

4 290 000

K19-D-03-A-1-D

K19-D-03-A-1-B

K19-D-03-A-1-C

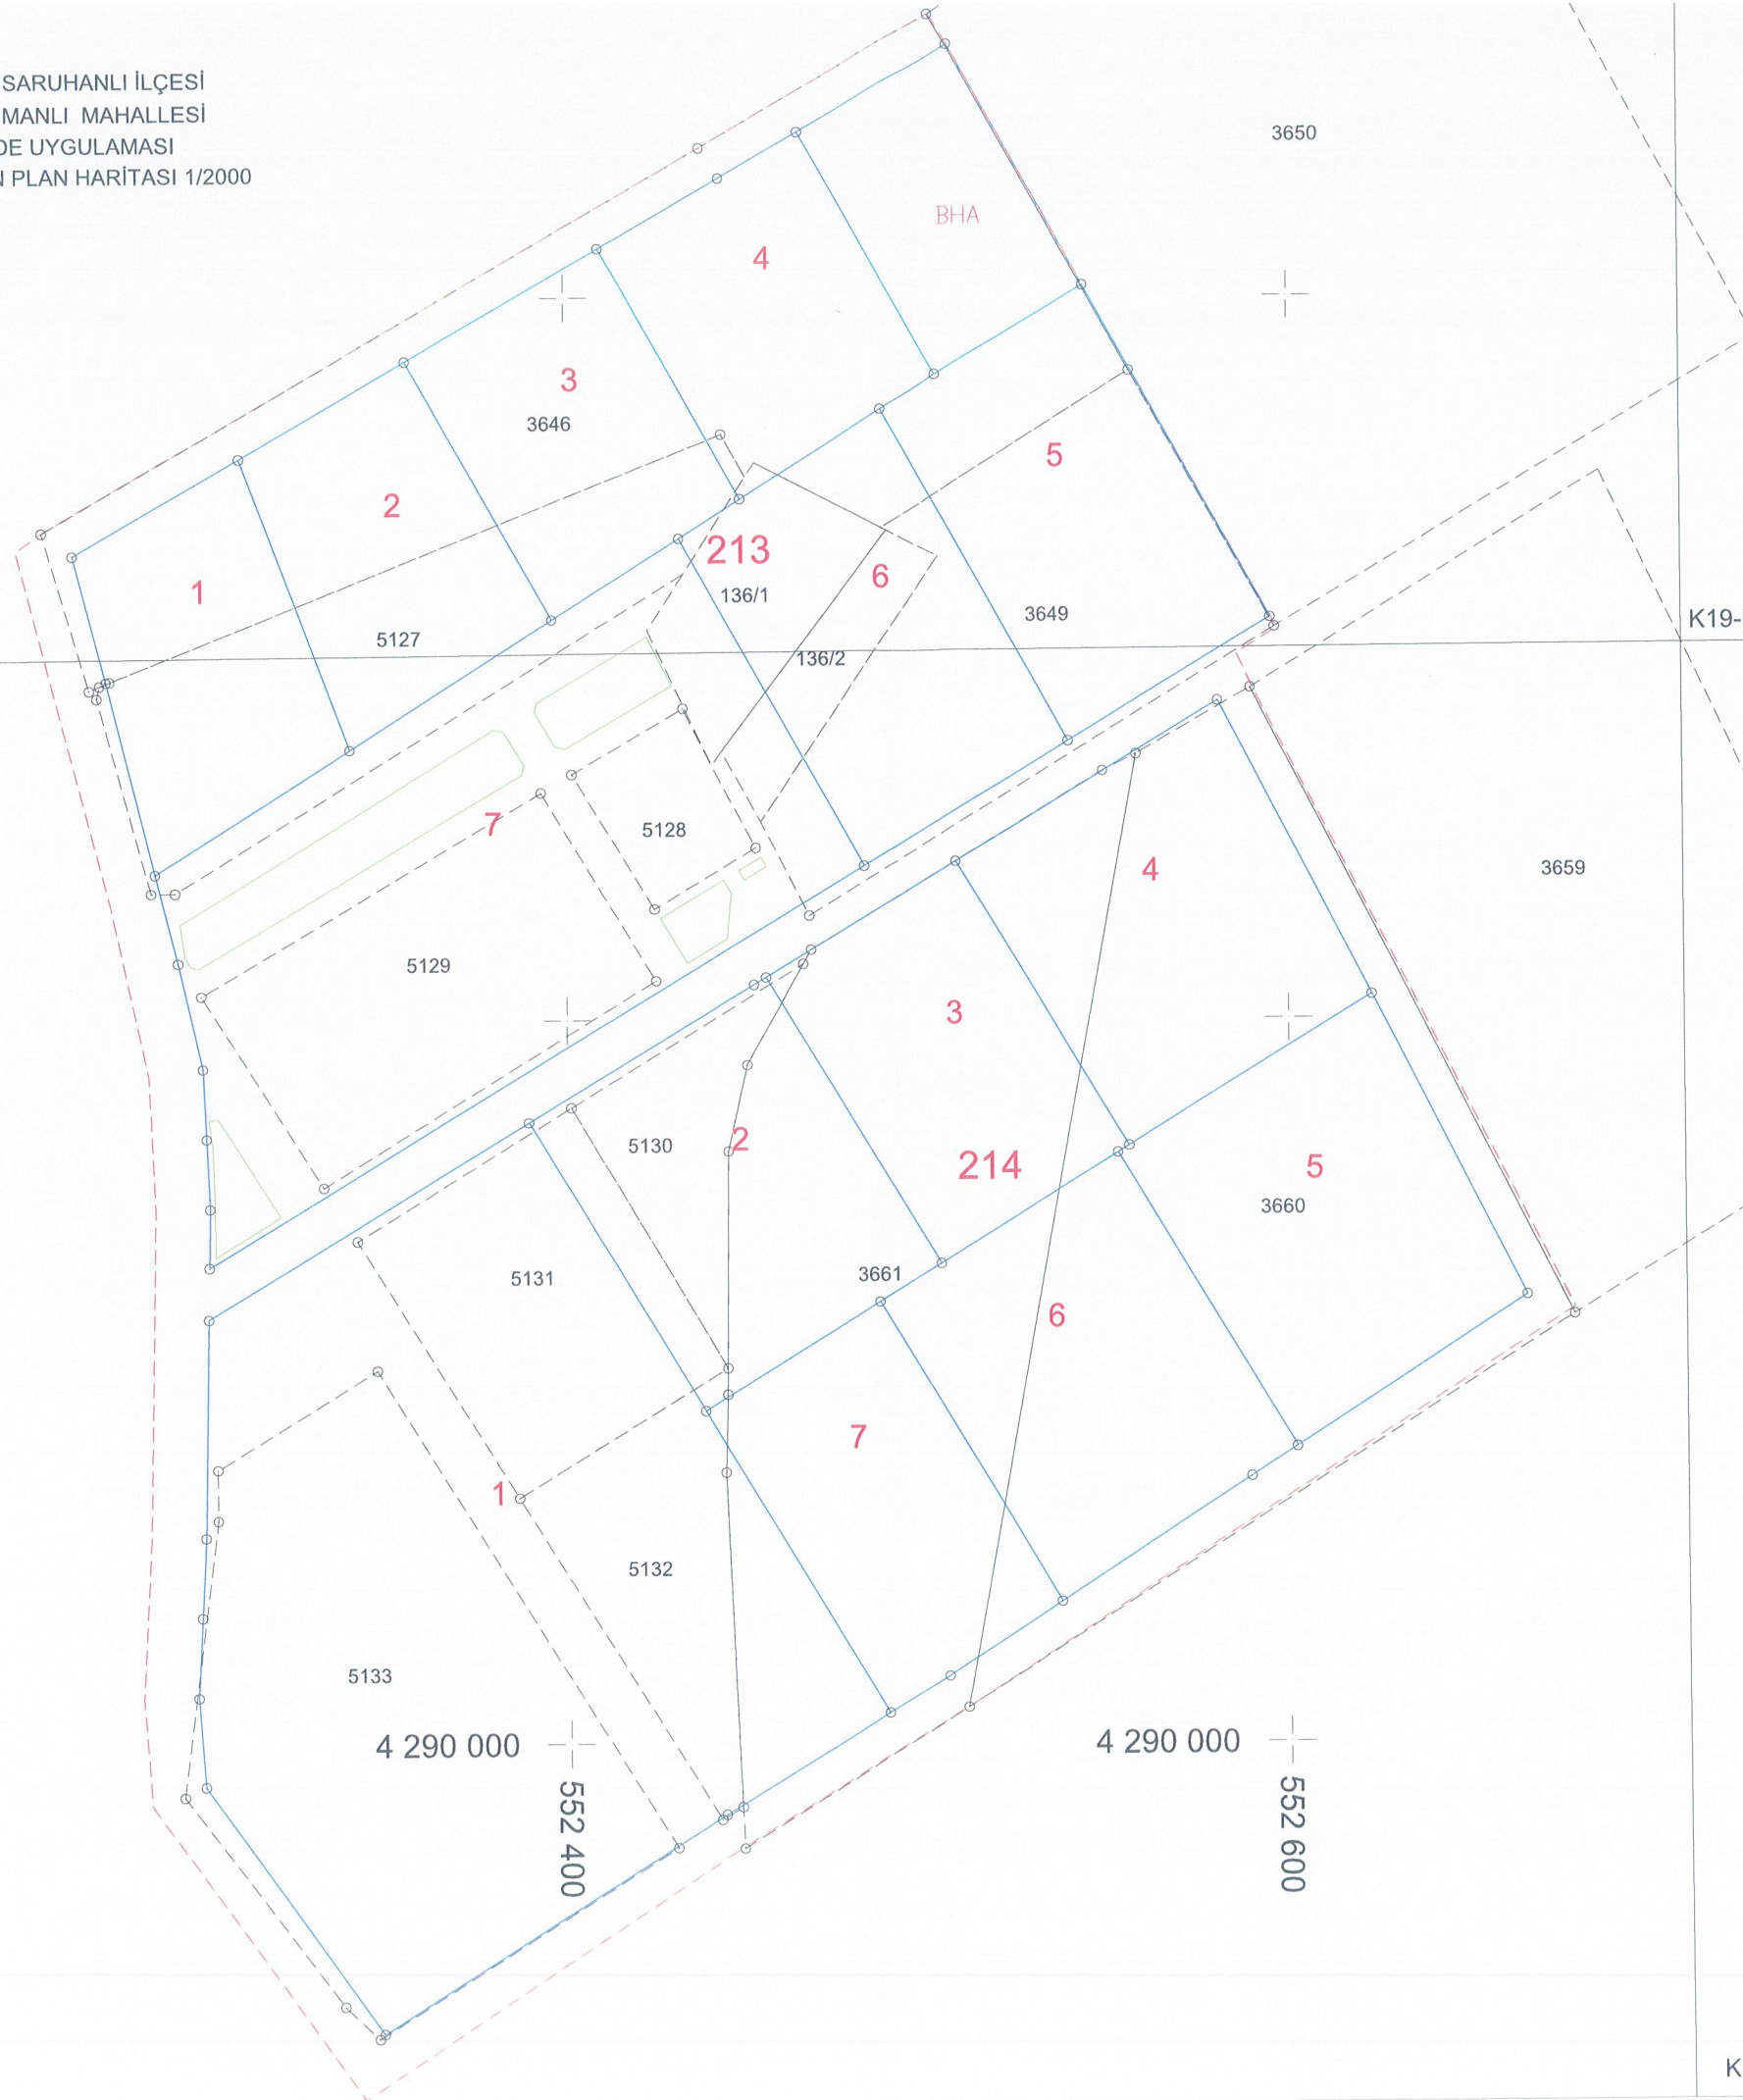

- PARK ALANI
- PARSEL ALANI
- UYGULAMA İMAR ADASI
- UYGULAMA İMAR PARSELI
- UYGULAMA DÜZENLEME SINIRI