


MANİSA İLİ, SARUHANLI İLÇESİ, SARUHANLI MAHALLESİ, 266
ADA, 1 PARSELE İLİŞKİN TRAFİK ALANI AMAÇLI 1/1000 ÖLÇEKLİ
UYGULAMA İMAR PLANI DEĞİŞİKLİĞİ



PIN-UIP: MEHTAP NEFESOĞLU BERİL ÖZALP (A)

19					
18					
SARUHANLI
(MANİSA)
K19-d-02-a-3-a

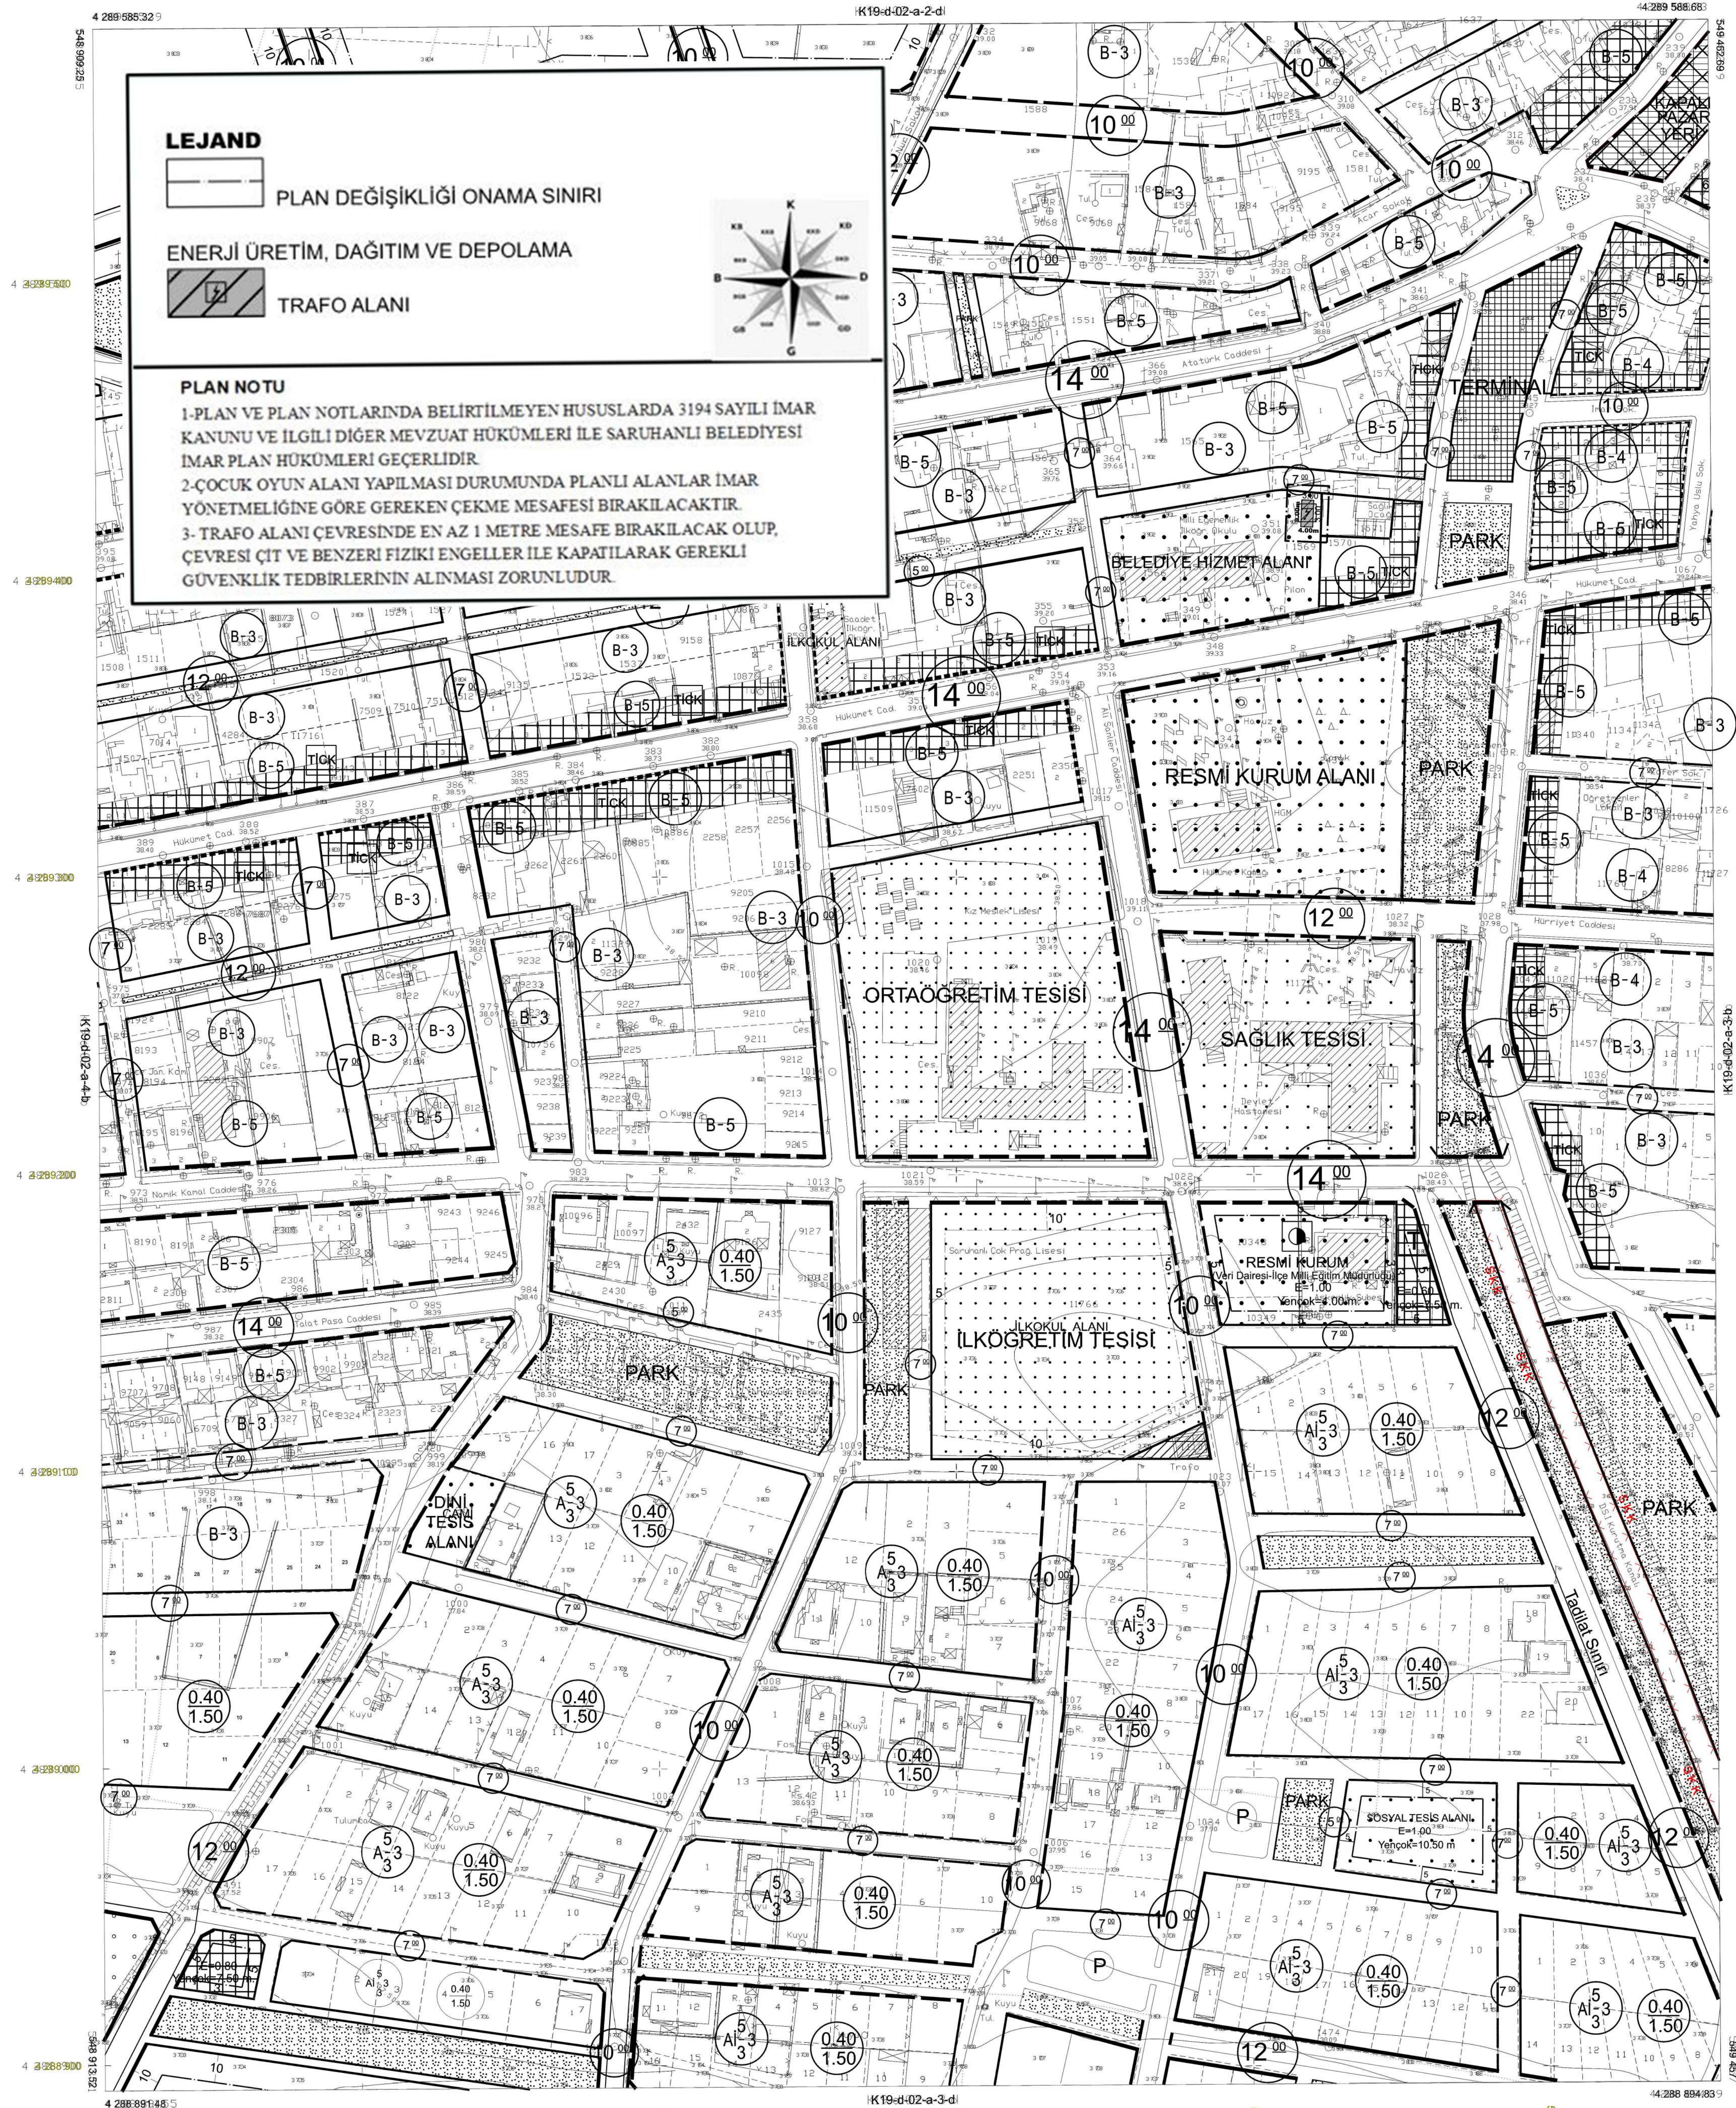

1/1000
1/1000

1/1000
1/1000

SARUHANLI K19-d-02-a-3-a
(MANİSA)

-K19-d-02-a-3-a